CLIENT: M/s DHARANI INFRA @ PUPPLAGUDA
Attn: Mr GAFOOR @ 9000999309

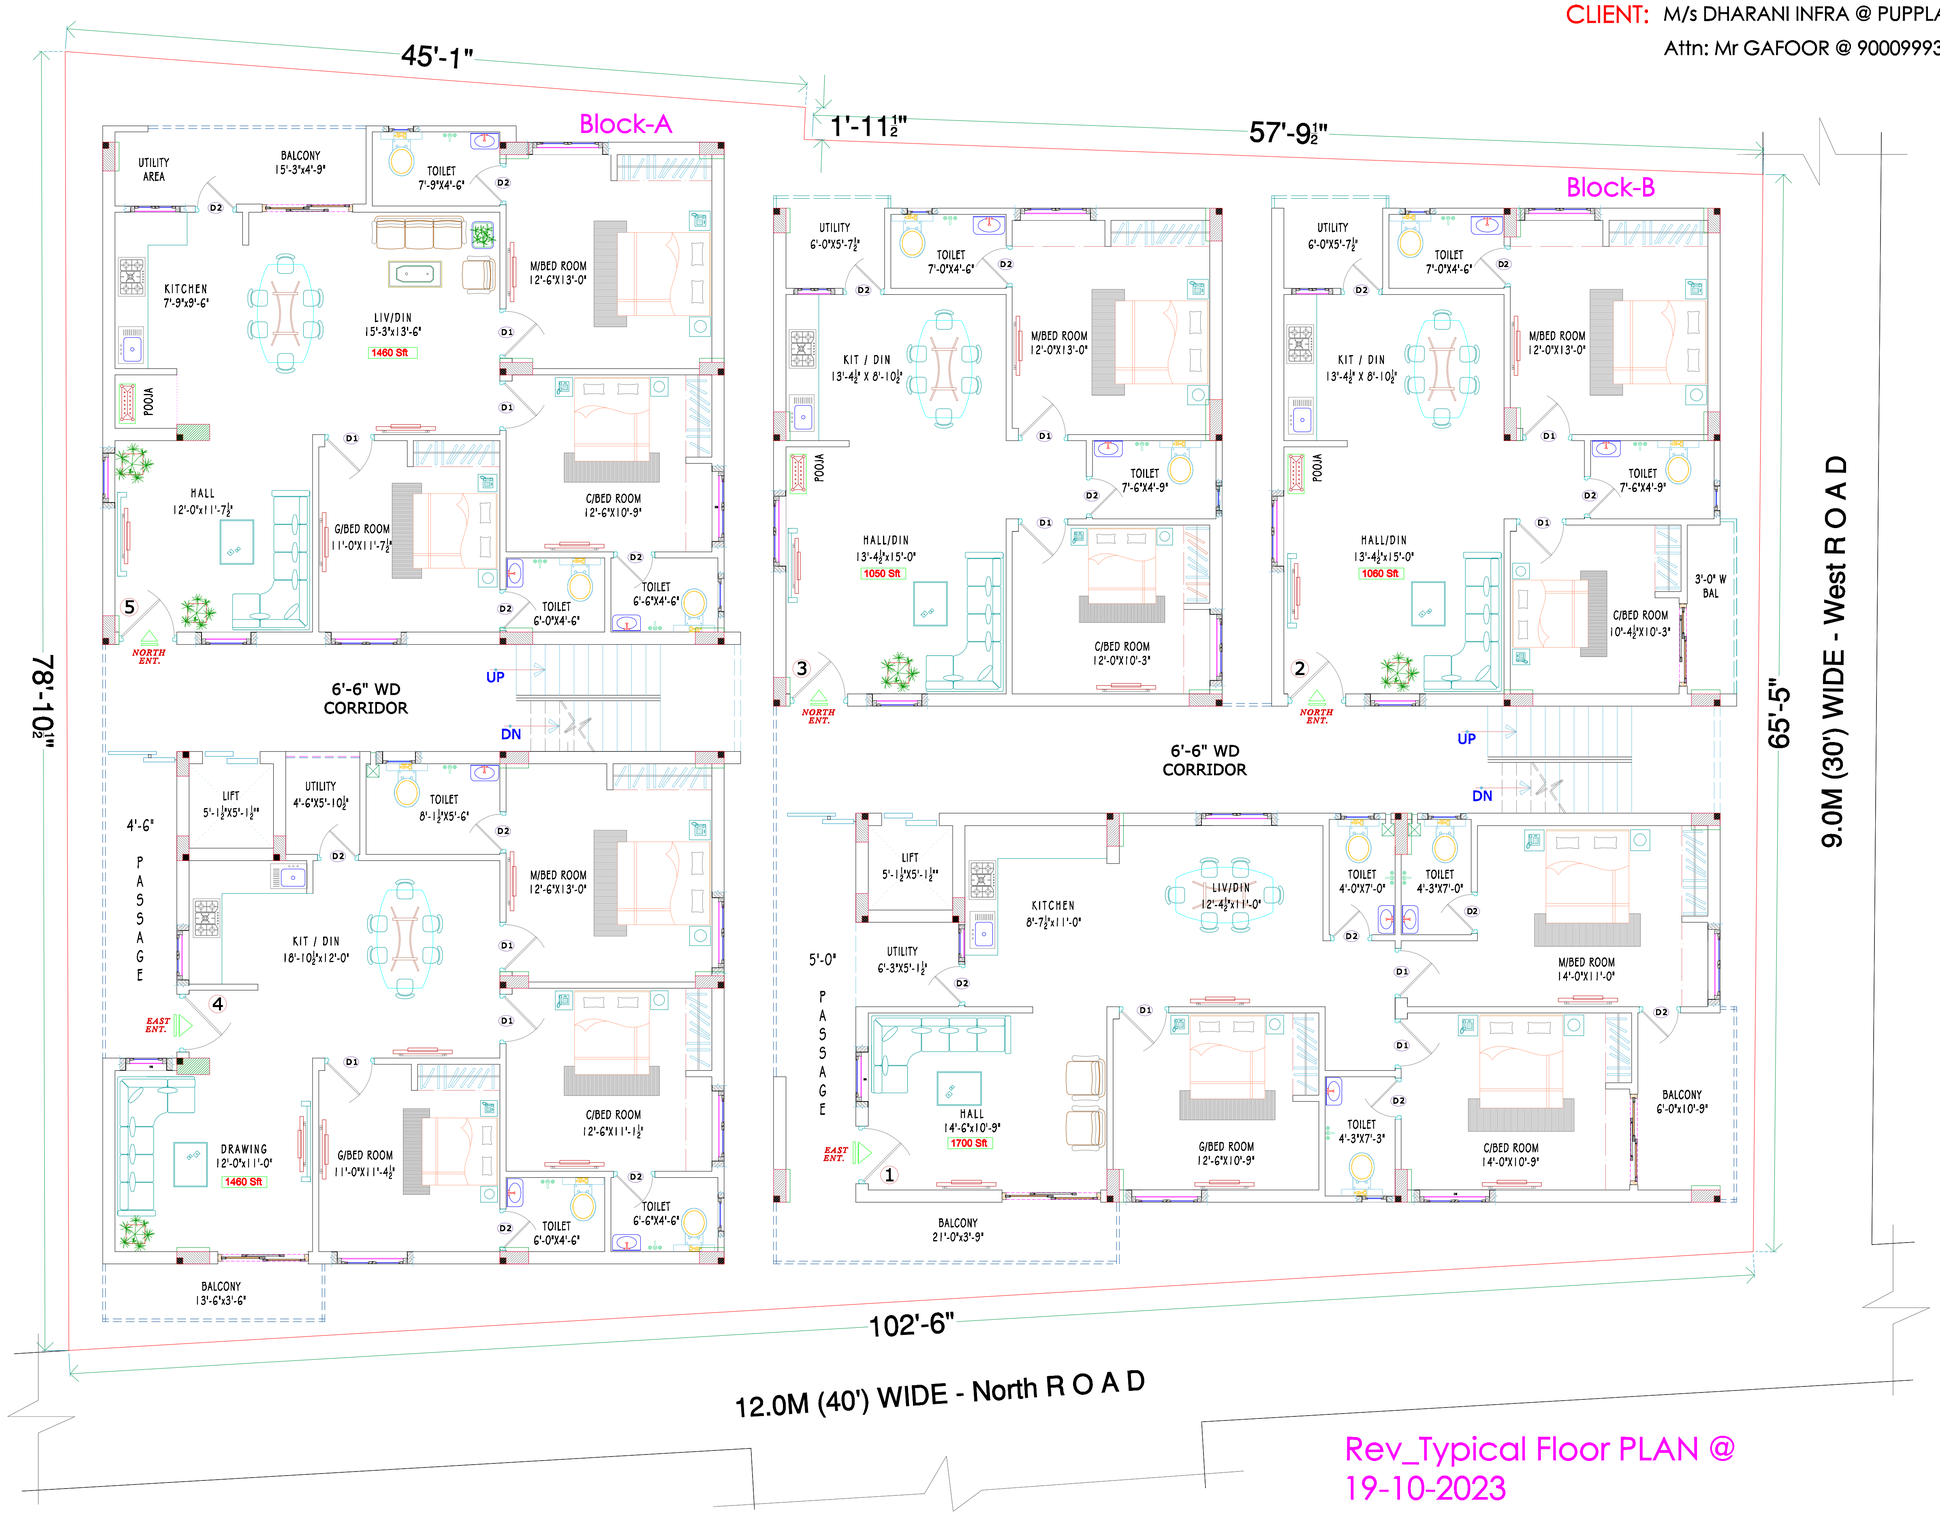


Rev_Typical Floor PLAN @ 19-10-2023

*M/s MAGNA INFRA has the copy rights of this document, and it should not be used by anybody withuot their permission ***

General Note:

1. All dimention are in feet and Inches specified.
2. Don't scale the drawing, follow the written dimensions only

CLIENT: Attn: Mr Gafoor
M/s DHARANI INFRA- Hyd
Site @ Puppalaguda

TITLE : STILT + 5 Upper Floors

Plot Area : 818.93 Sqyd (Or) 684.78 Sqmt

Area Statement:

STILT Flr Built-Up AREA : 6,350 Sft
Each Flr Built-Up AREA : 6,200 Sft
Total (5 Flr Built-Up) AREA : 31,000 Sft
TOTAL SALE-BL AREA : 33,650 Sft

| FLAT NO. | AREA IN Sft |
|---|---|
| 1 | 1700 |
| 2 | 1060 |
| 3 | 1050 |
| 4 & 5 | 1460 |

S E W N

DRAWN : Er.Nickleson Gandham
M.tech (Civil),MIE,FIV,C Engg (I)
CHECKED :
DATE : 26.08.2023
DWG NO : -

MAGNA INFRA
ARCHITECTS & ENGINEERS
STRUCTURAL DESIGNERS
MANIKONDA, HYD - 89
@ 9246347659, 08413-402081
Email- nick777magna@gmail.com